BK2 175


PLAT of SURVEY

Description

The east one half of the South one half of the Southwest one quarter (E½ S½ SW¼) of Section 2 Township 24 South Range 2 West of the 6th Principal Meridian.

2

24 March 71
8 A
259 to 3 Misc
639 No Fee
Kenneth A. Shepler
Register of Deeds
By ..... Deputy

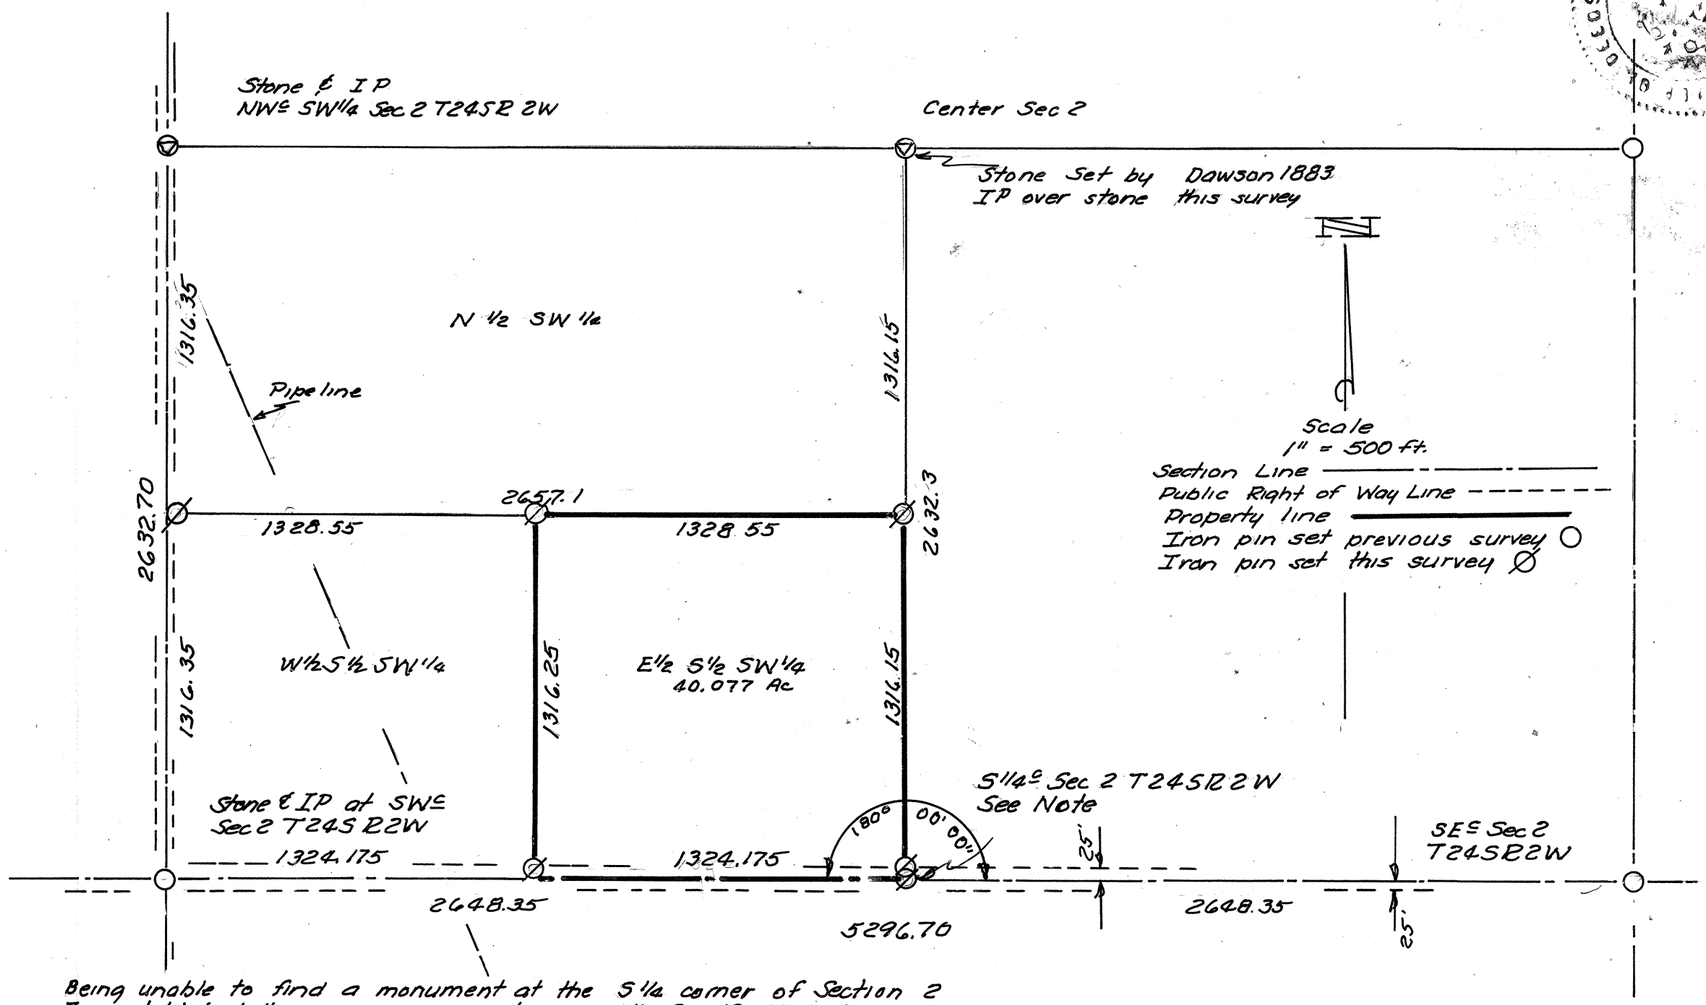

Being unable to find a monument at the S¼ corner of Section 2 I reestablished this corner in compliance with Sec 19-1418 Kansas Statutes 1965 and recorded references there to in the Register of Deeds Office - KSA 1967, Sec 58-2003.
References to iron bar at S¼ ⊆ Sec 2 T 24S R 2W
ENE - Spike & washer in fence post - 37.7 ft.
WSW " " " " " 22.8 ft.
SE " " " " " 29.4 ft.

L C Boyd.
RLS

To the best of my knowledge the above is a true and exact plat of the above described property as surveyed Feb 17, 1971 March 16-17, 1971

L C Boyd
Asst Co. Eng

L. C. BOYD
REGISTERED
LS-7
KANSAS
LAND SURVEYOR

Survey No 1-1-71

175 BK2

BOOK 2 175